



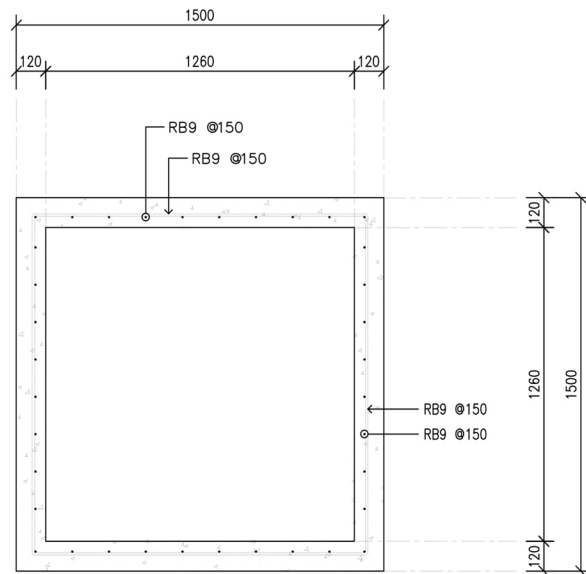


PLAN DETAIL MANHOLE - 100C

SCALE 1 : 20

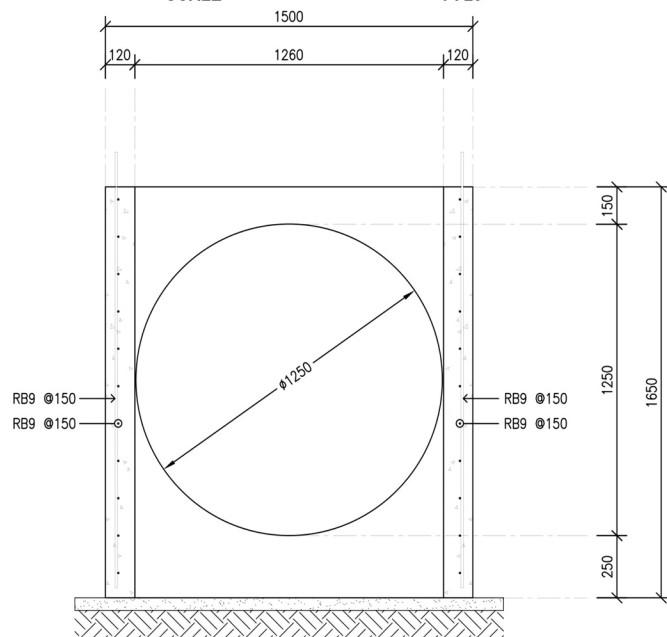

SECTION A

SCALE 1 : 20

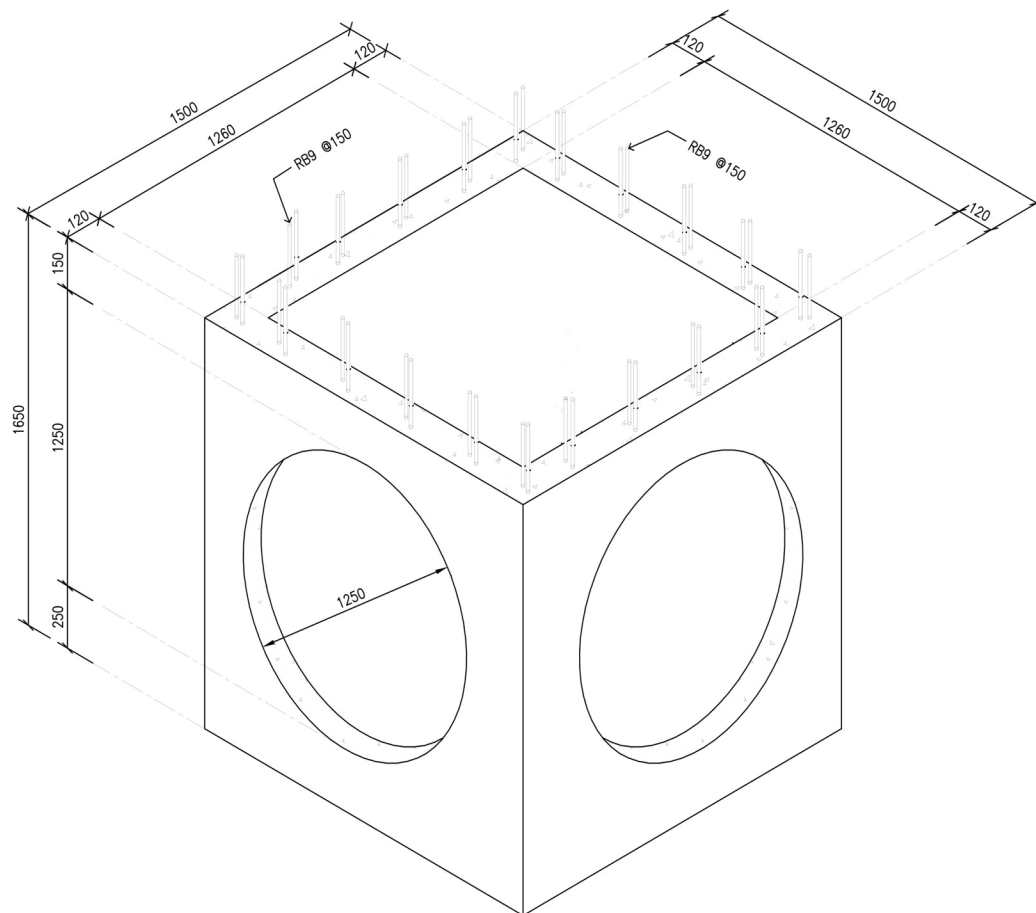

ISOMATIC

SCALE N.T.S.

No.	Description	Date	By
Revisions			



ทีซีซี เอ็นจิเนียริ่ง แอนด์ ซัพพลายส์
TCC ENGINEERING & SUPPLIES CO.,LTD

Project Title :	-	Drawn by :	K. Sathasith B.	Date Drawn :	26-01-2560	Shop Dwg. No.	S - SH - 00	Revisions
Drawing Title :	PLAN DETAIL MANHOLE-40-1	Engineer :		Date Issued :	26-01-2560	Job No.		
Approved :		Scale :	1 : 20					