




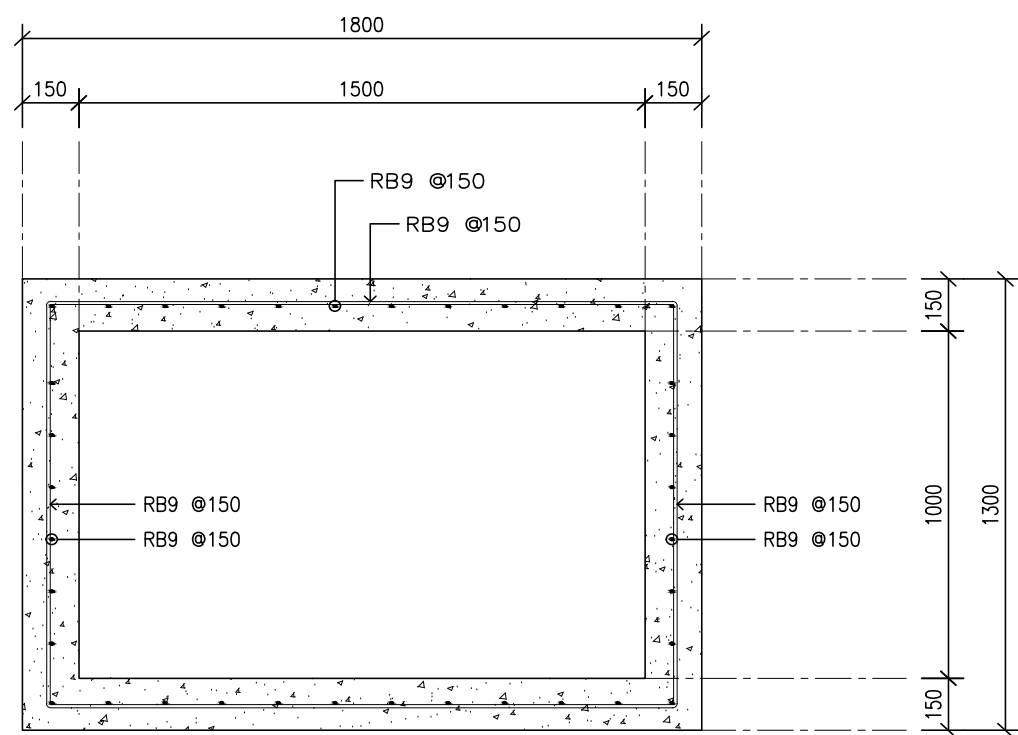

PLAN DETAIL MANHOLE - 120  
SCALE 1 : 20

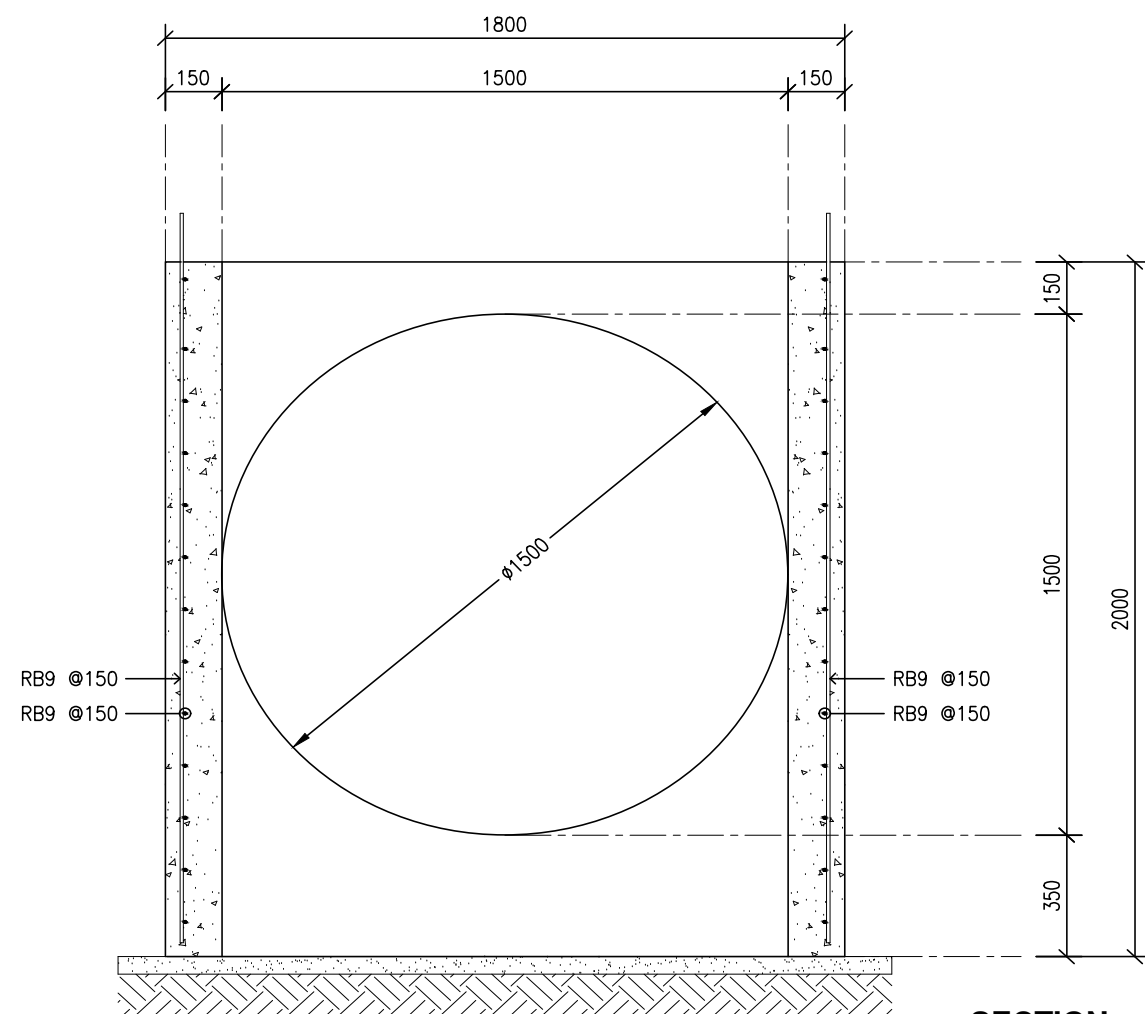

SECTION A  
SCALE 1 : 20

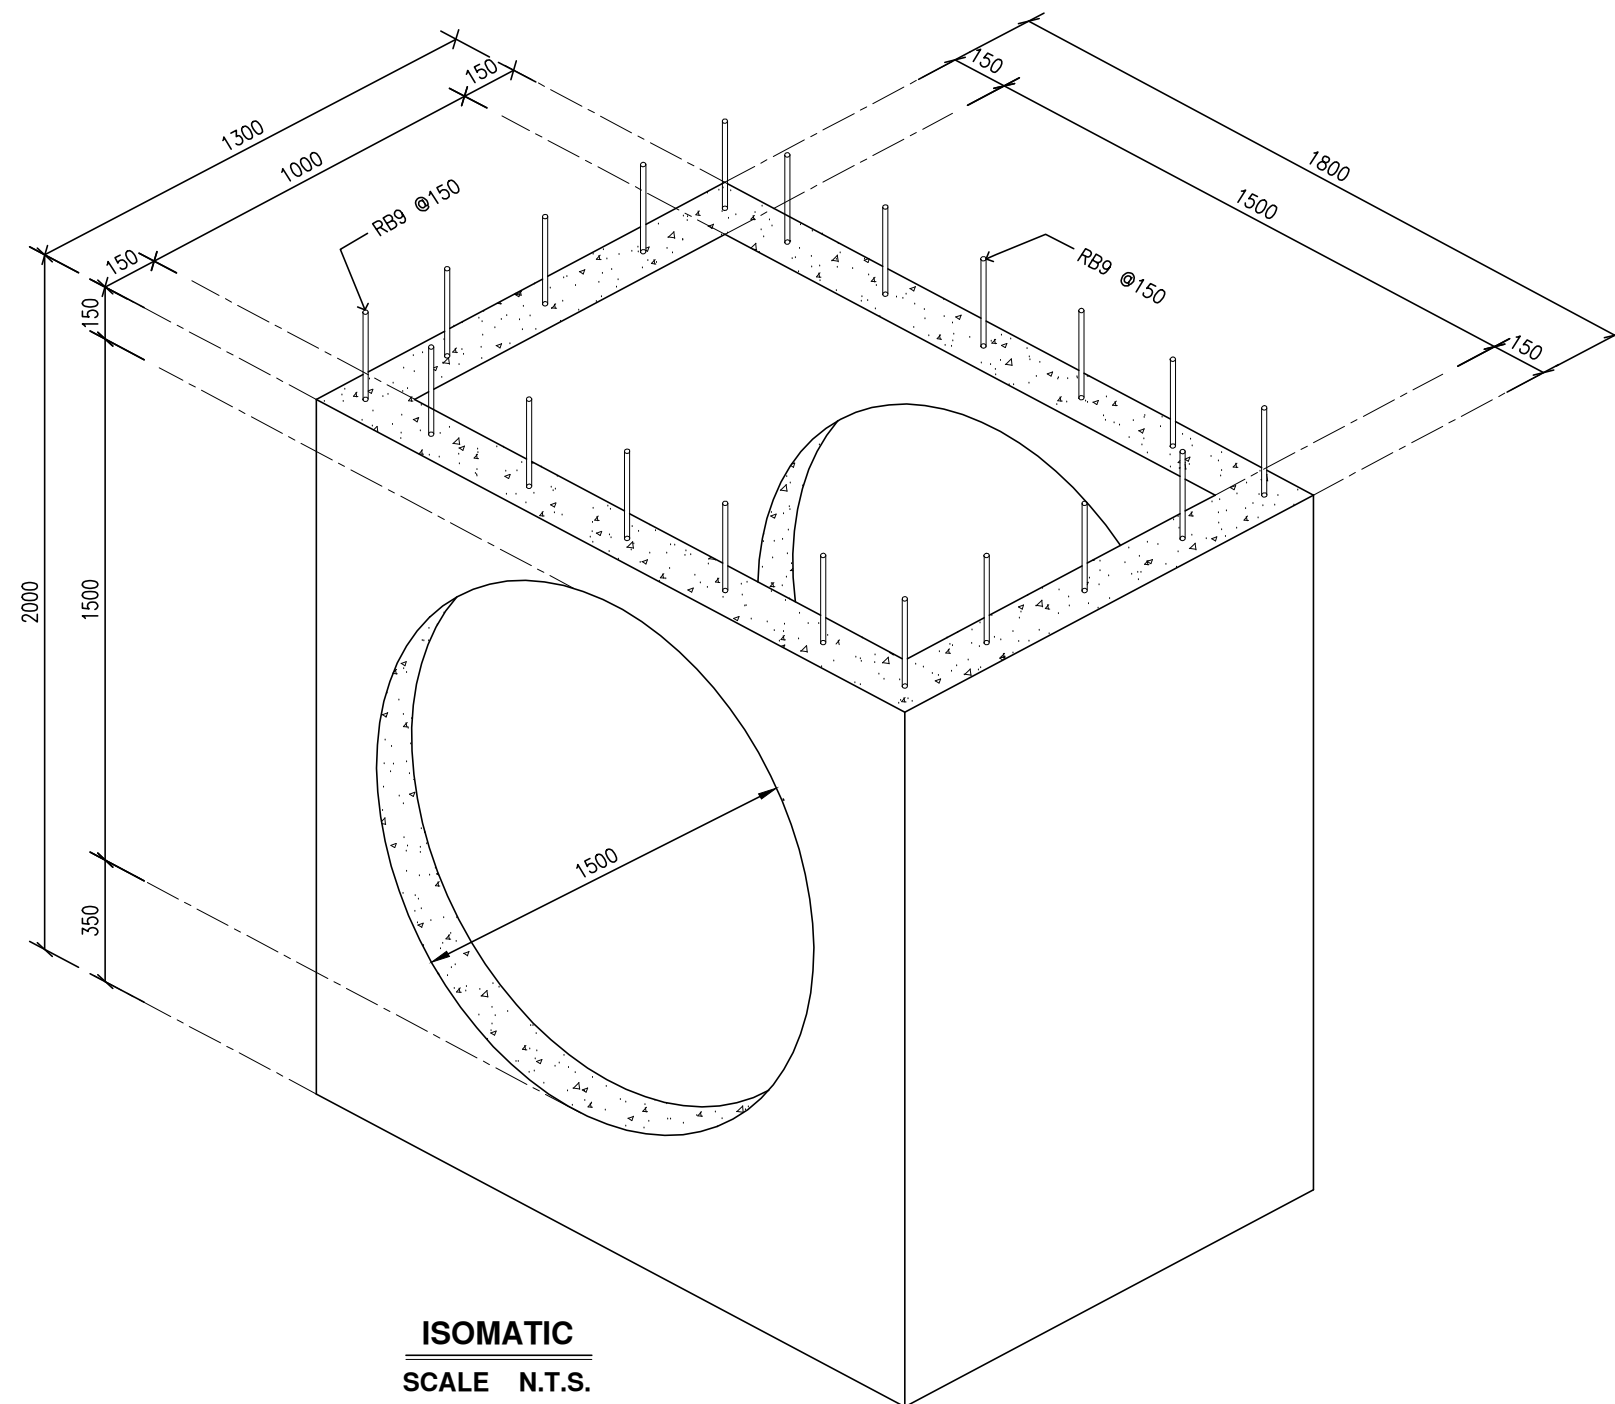

ISOMATIC  
SCALE N.T.S.

| Revisions | No. | Description | Date | By |
|-----------|-----|-------------|------|----|
|           |     |             |      |    |
|           |     |             |      |    |
ทีซีซี

เอ็นจิเนียริ่ง แอนด์ ซัพพลายส์

TCC ENGINEERING & SUPPLIES CO.,LTD

|                                                  |  |                                                 |                             |               |             |             |                            |
|--------------------------------------------------|--|-------------------------------------------------|-----------------------------|---------------|-------------|-------------|----------------------------|
| Project Title :<br><br>-                         |  | Drawn by :<br><i>K<sub>o</sub> Suchachit B.</i> | Date Drawn :<br>20-04-2559  | Shop Dwg. No. |             |             | Revisions<br><br><b>00</b> |
|                                                  |  | Engineer :                                      | Date Issued :<br>20-04-2559 | <b>S</b>      | <b>- SH</b> | <b>- 00</b> |                            |
| Drawing Title :<br><br>PLAN DETAIL MANHOLE - 120 |  | Approved :                                      | Scale :<br><br>1 : 20       | Job No.       |             |             |                            |