




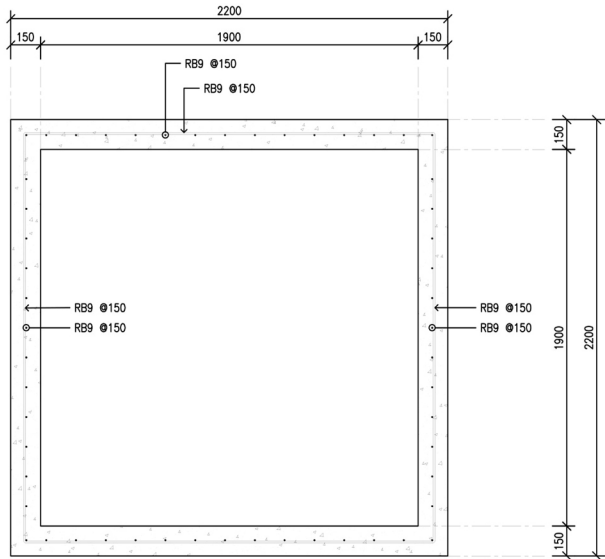

**PLAN DETAIL MANHOLE - 150A**  
SCALE 1 : 20

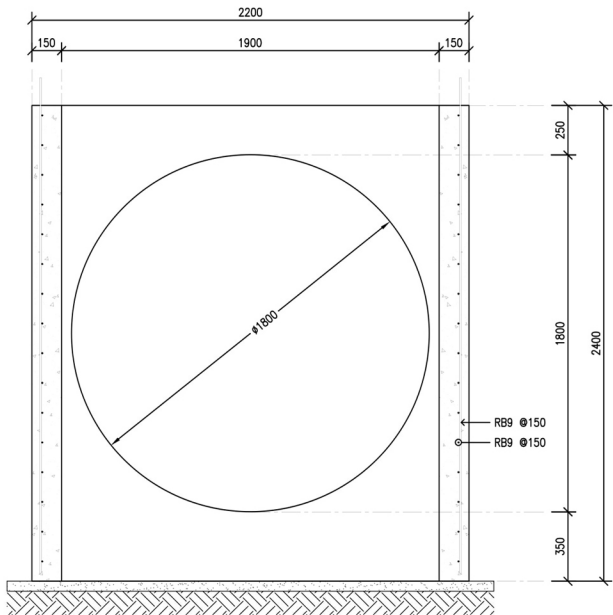

**SECTION A**  
SCALE 1 : 20

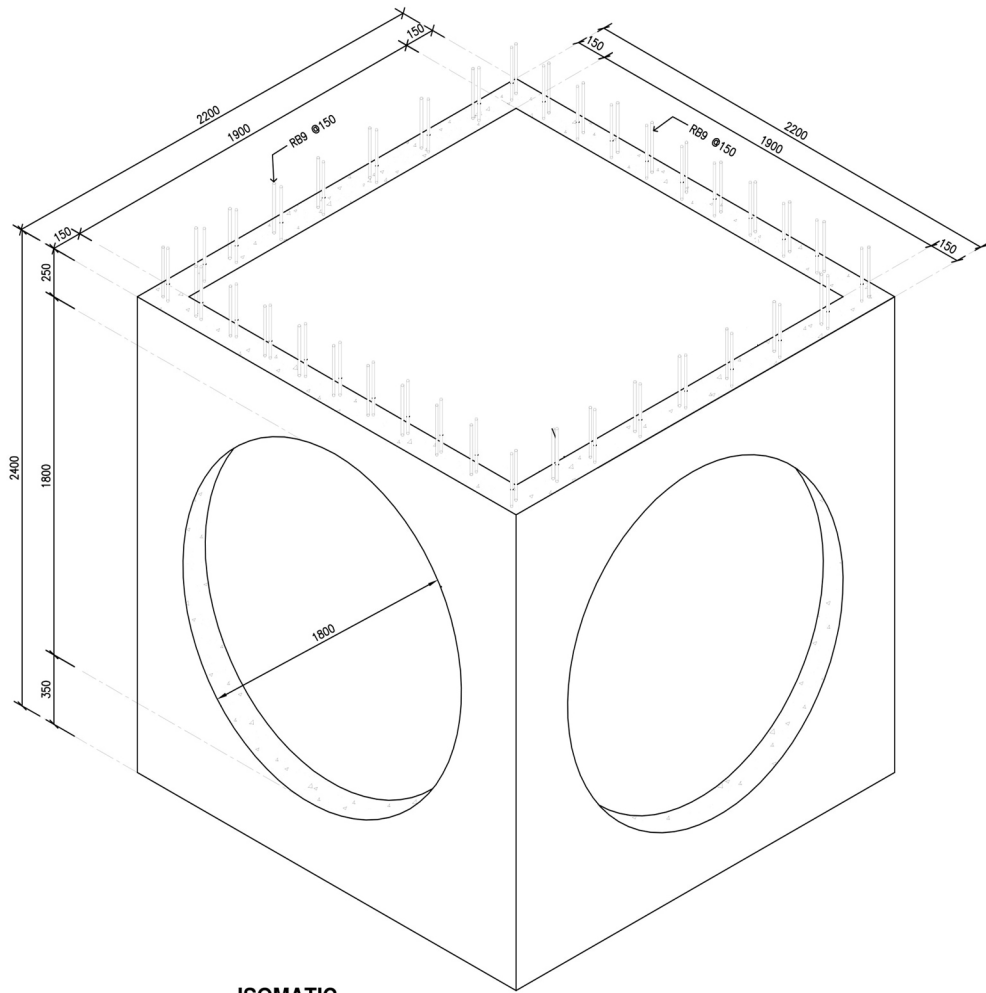

**ISOMATIC**  
SCALE N.T.S.

| No.       | Description | Date | By |
|-----------|-------------|------|----|
| Revisions |             |      |    |
|           |             |      |    |
|           |             |      |    |
|           |             |      |    |
|           |             |      |    |

**TCC** | **ทีซีซี เอ็นจิเนียริ่ง แอนด์ ซัพพลายส์**  
TCC ENGINEERING & SUPPLIES CO.,LTD

|                 |                           |            |                 |               |            |                |             |           |
|-----------------|---------------------------|------------|-----------------|---------------|------------|----------------|-------------|-----------|
| Project Title : | -                         | Drawn by : | K. Sathasith B. | Date Drawn :  | 26-01-2560 | Shop Draw. No. | S - SH - 00 | Revisions |
| Drawing Title : | PLAN DETAIL MANHOLE-150-2 | Engineer : |                 | Date Issued : | 26-01-2560 | Job No.        |             |           |
| Approved :      |                           | Scale :    | 1 : 20          |               |            |                |             |           |