




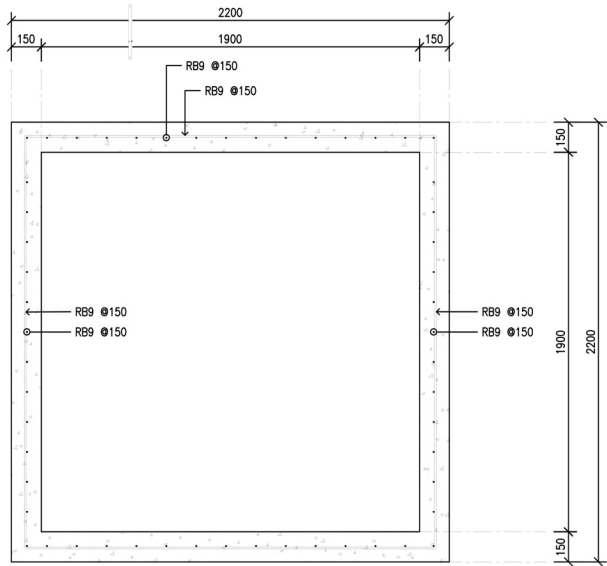

PLAN DETAIL MANHOLE - 150A
SCALE 1 : 20

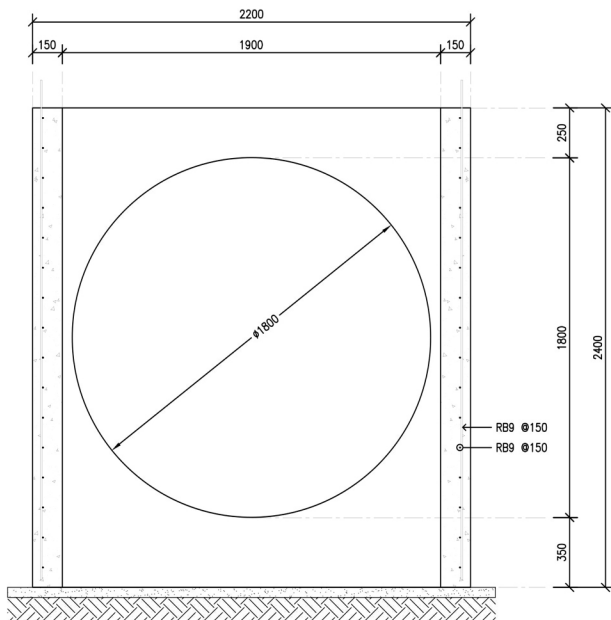

SECTION A
SCALE 1 : 20

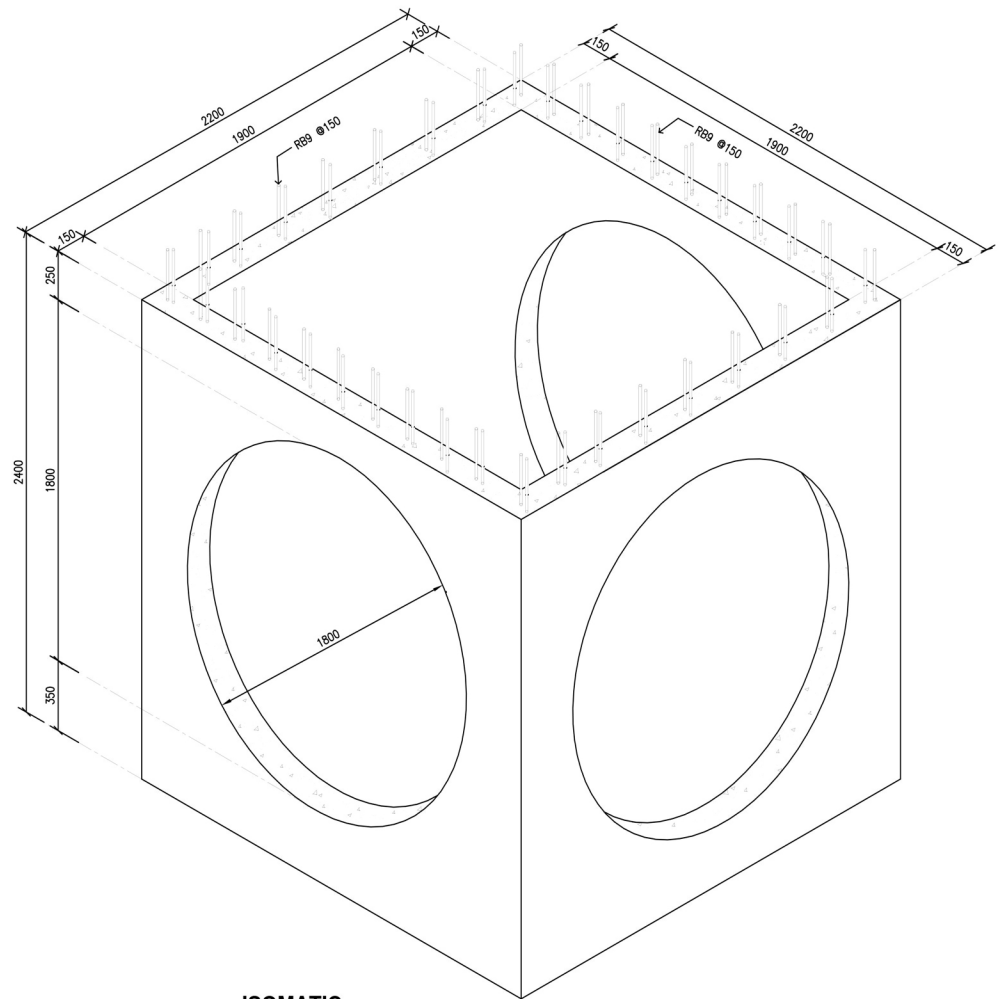

ISOMATIC
SCALE N.T.S.

Revisions	No.	Description	Date	By



ทีซีซี เอ็นจิเนียริ่ง แอนด์ ซัพพลายส์
TCC ENGINEERING & SUPPLIES CO.,LTD

Project Title :	-	Drawn by : K. Sarnsarnkit S.	Date Drawn : 26-01-2560	Shop Draw. No.	S - SH - 00	Revisions
Drawing Title :	PLAN DETAIL MANHOLE-150-3	Engineer :	Date Issued : 26-01-2560	Job No.		
Approved :		Scale :	1 : 20			