




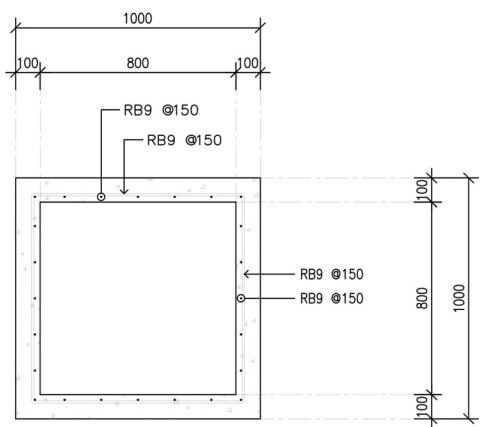

PLAN DETAIL MANHOLE - 60
SCALE 1 : 20

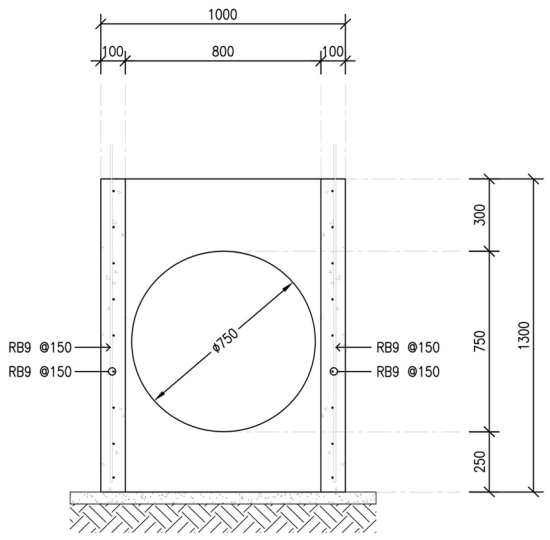

SECTION A
SCALE 1 : 20

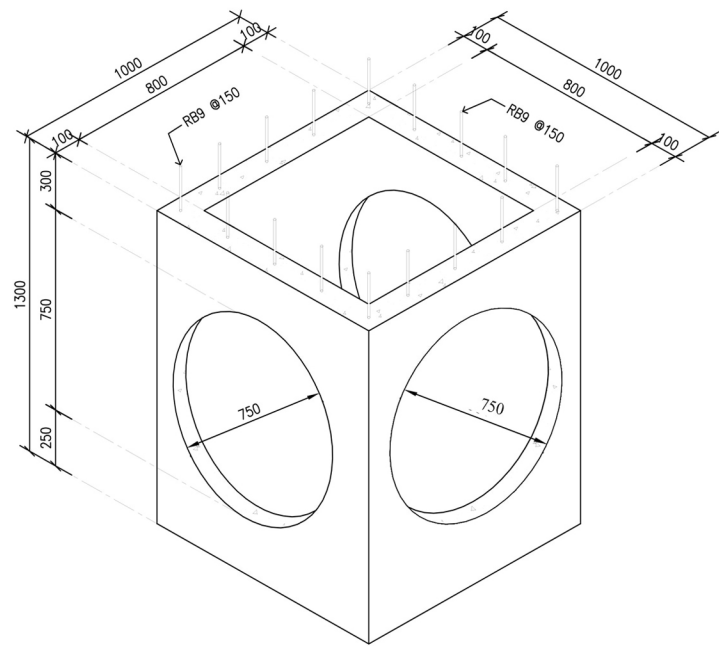

ISOMATIC
SCALE N.T.S.

No.	Description	Date	By



ก๊ี้ซึซึ เอ็นจิเนียริ่ง แอนด์ ซัพพลายส์
TCC ENGINEERING & SUPPLIES CO.,LTD

Project Title :	-	Drawn by :	K. Sanchitit ธิ	Date Drawn :	20-04-2559	Shop Draw. No.	S - SH - 00	Revisions	00
Drawing Title :	PLAN DETAIL MANHOLE-60-3	Engineer :		Date Issued :	20-04-2559	Job No.			
Approved :		Scale :	1 : 20						